




PART PLAN - 41ST FLOOR

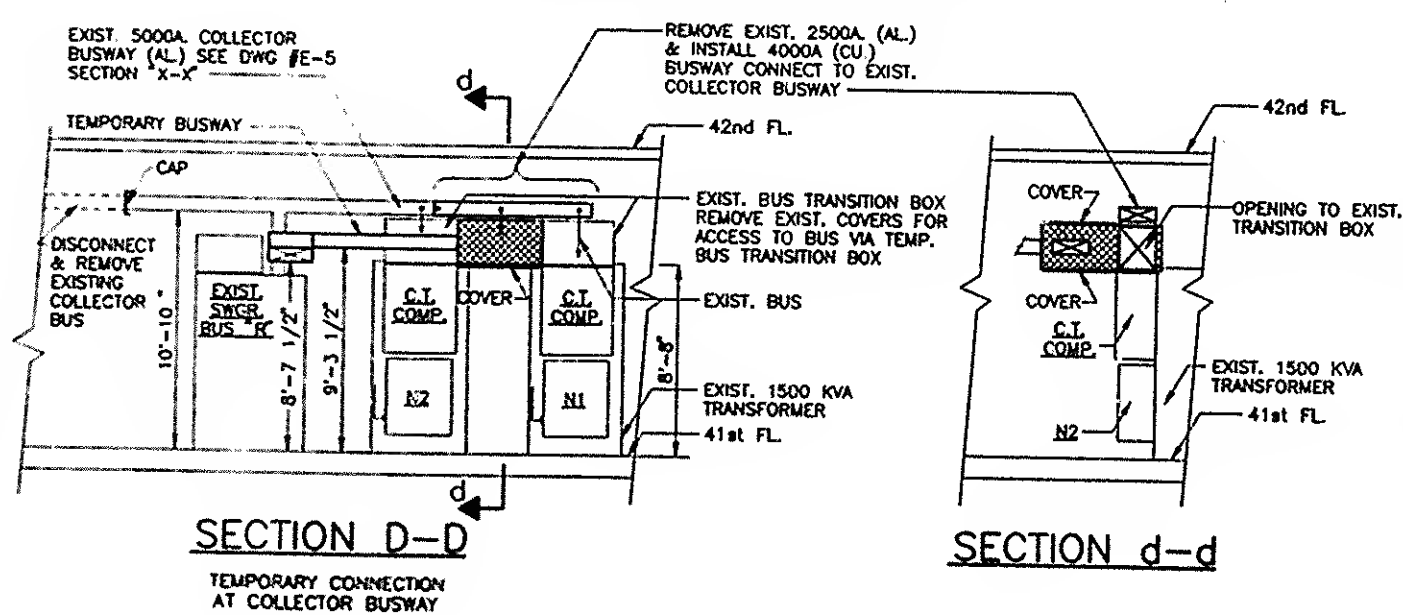

SECTION D-1
TEMPORARY CONNECTION
AT COLLECTOR BUSWAY

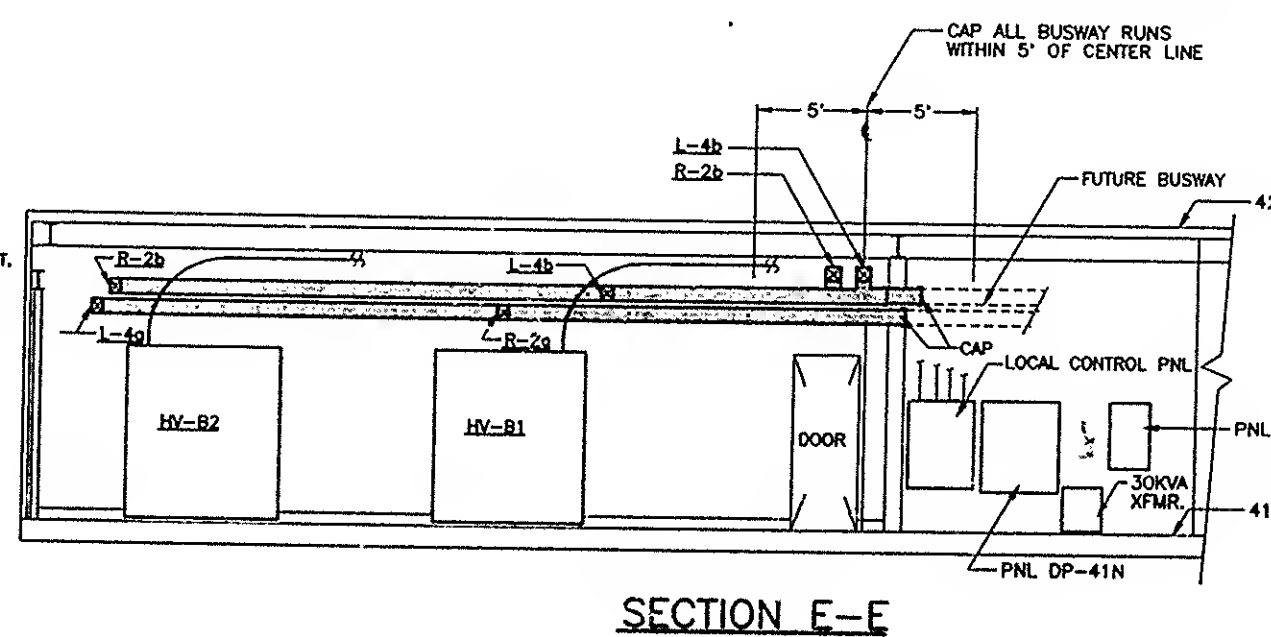

SECTION E-E

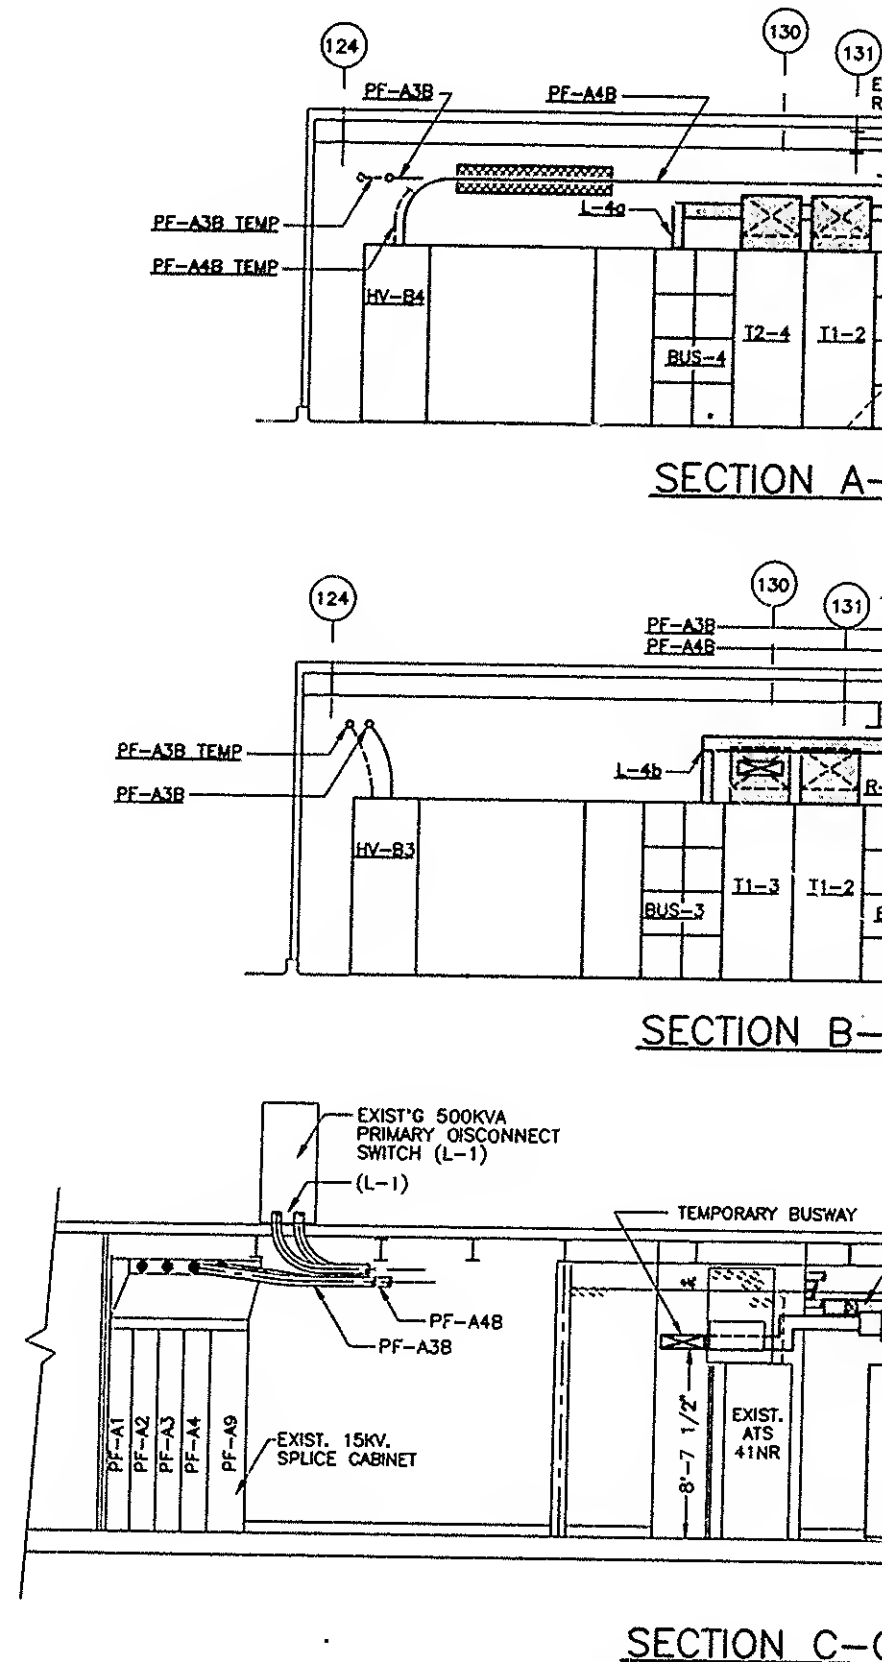

SECTION A-

SECTION B—

SECTION C-C